0′ 50′ 100′ 150′

SCALE = 1:50 or GREATER
(This plan Not To Scale)

TYPICAL CROSS SECTION OF
SWALE B-3
(Not To Scale)

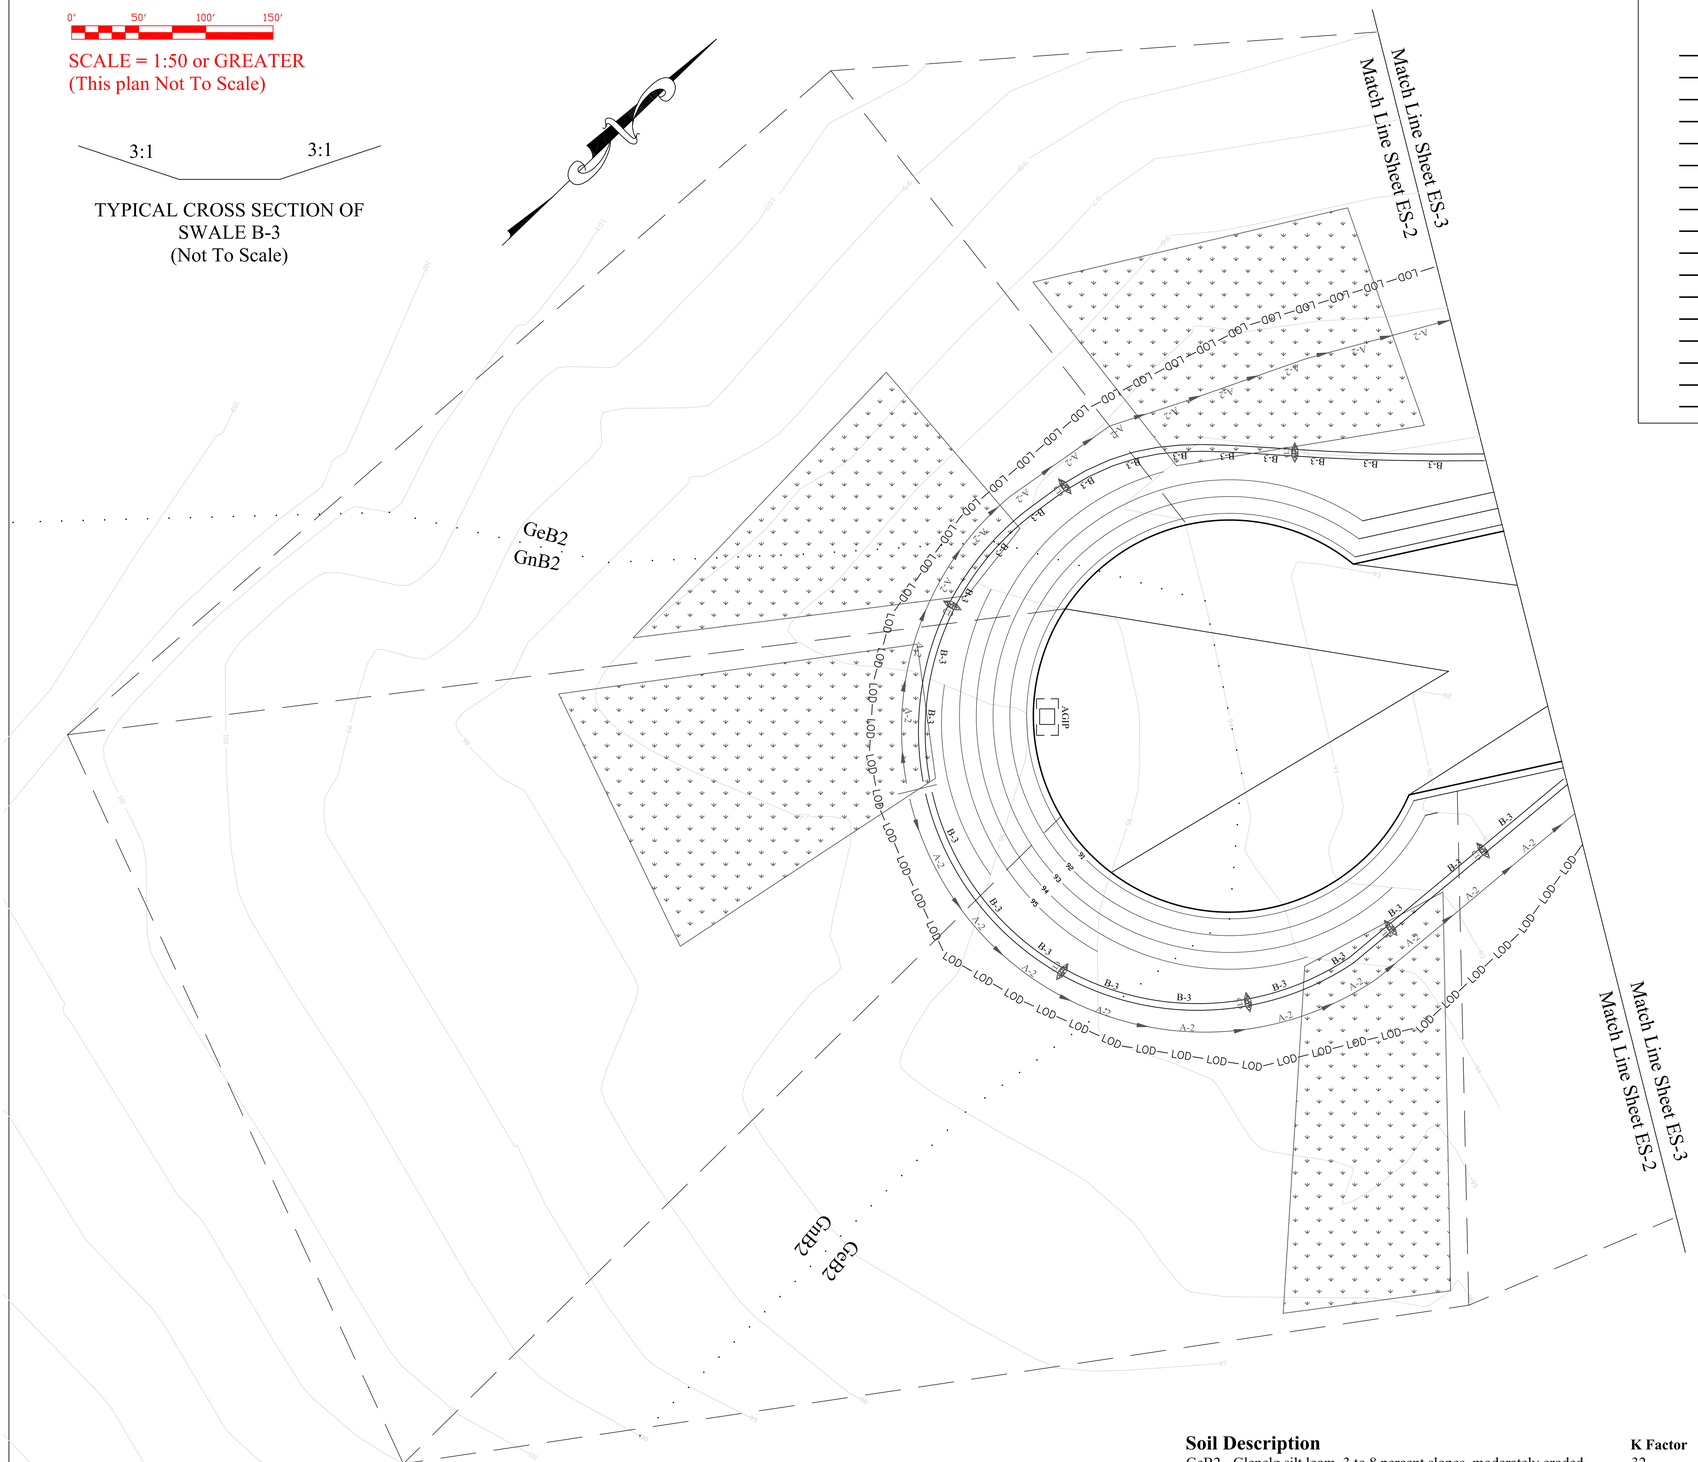

Soil Description — **K Factor**

GeB2 - Glenelg silt loam, 3 to 8 percent slopes, moderately eroded — .32
GnB2 - Glenville silt loam, 3 to 8 percent slopes, moderately eroded — .32

SEQUENCE OF CONSTRUCTION (MASS GRADING PHASE)

MASS GRADING SITE ANALYSIS:

Total Site Area = _____
Area to be Disturbed = _____
Area to be Vegitatively Stabilized = _____
Area to Become Impervious = _____
Estimated Cut Volume = _____
Estimated Fill Volume = _____

MASS GRADING SEDIMENT CONTROL BMP TABLE

(SEDIMENT CONTROL BMP) = ___(#)___
(SEDIMENT CONTROL BMP) = ___(#)___
(SEDIMENT CONTROL BMP) = ___(#)___
(SEDIMENT CONTROL BMP) = ___(#)___
(SEDIMENT CONTROL BMP) = ___(#)___
(SEDIMENT CONTROL BMP) = ___(#)___

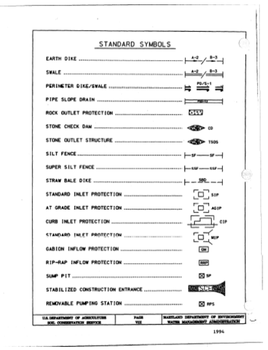

ADDITIONAL SYMBOLS

- LOD— LOD— LOD— LOD— LOD— — Limits Of Disturbance
- A-2 — Earth Dike
- B-2 — Swale
- CD — Check Dam
- Soils Line
- Existing Topography
- Proposed Topography
- Property Line
- AGIP — At Grade Inlet Protection

E&S Control Plan
(MASS GRADING)

ES-2